TYPICAL WATERLINE INSTALLATION

TRENCH DETAIL

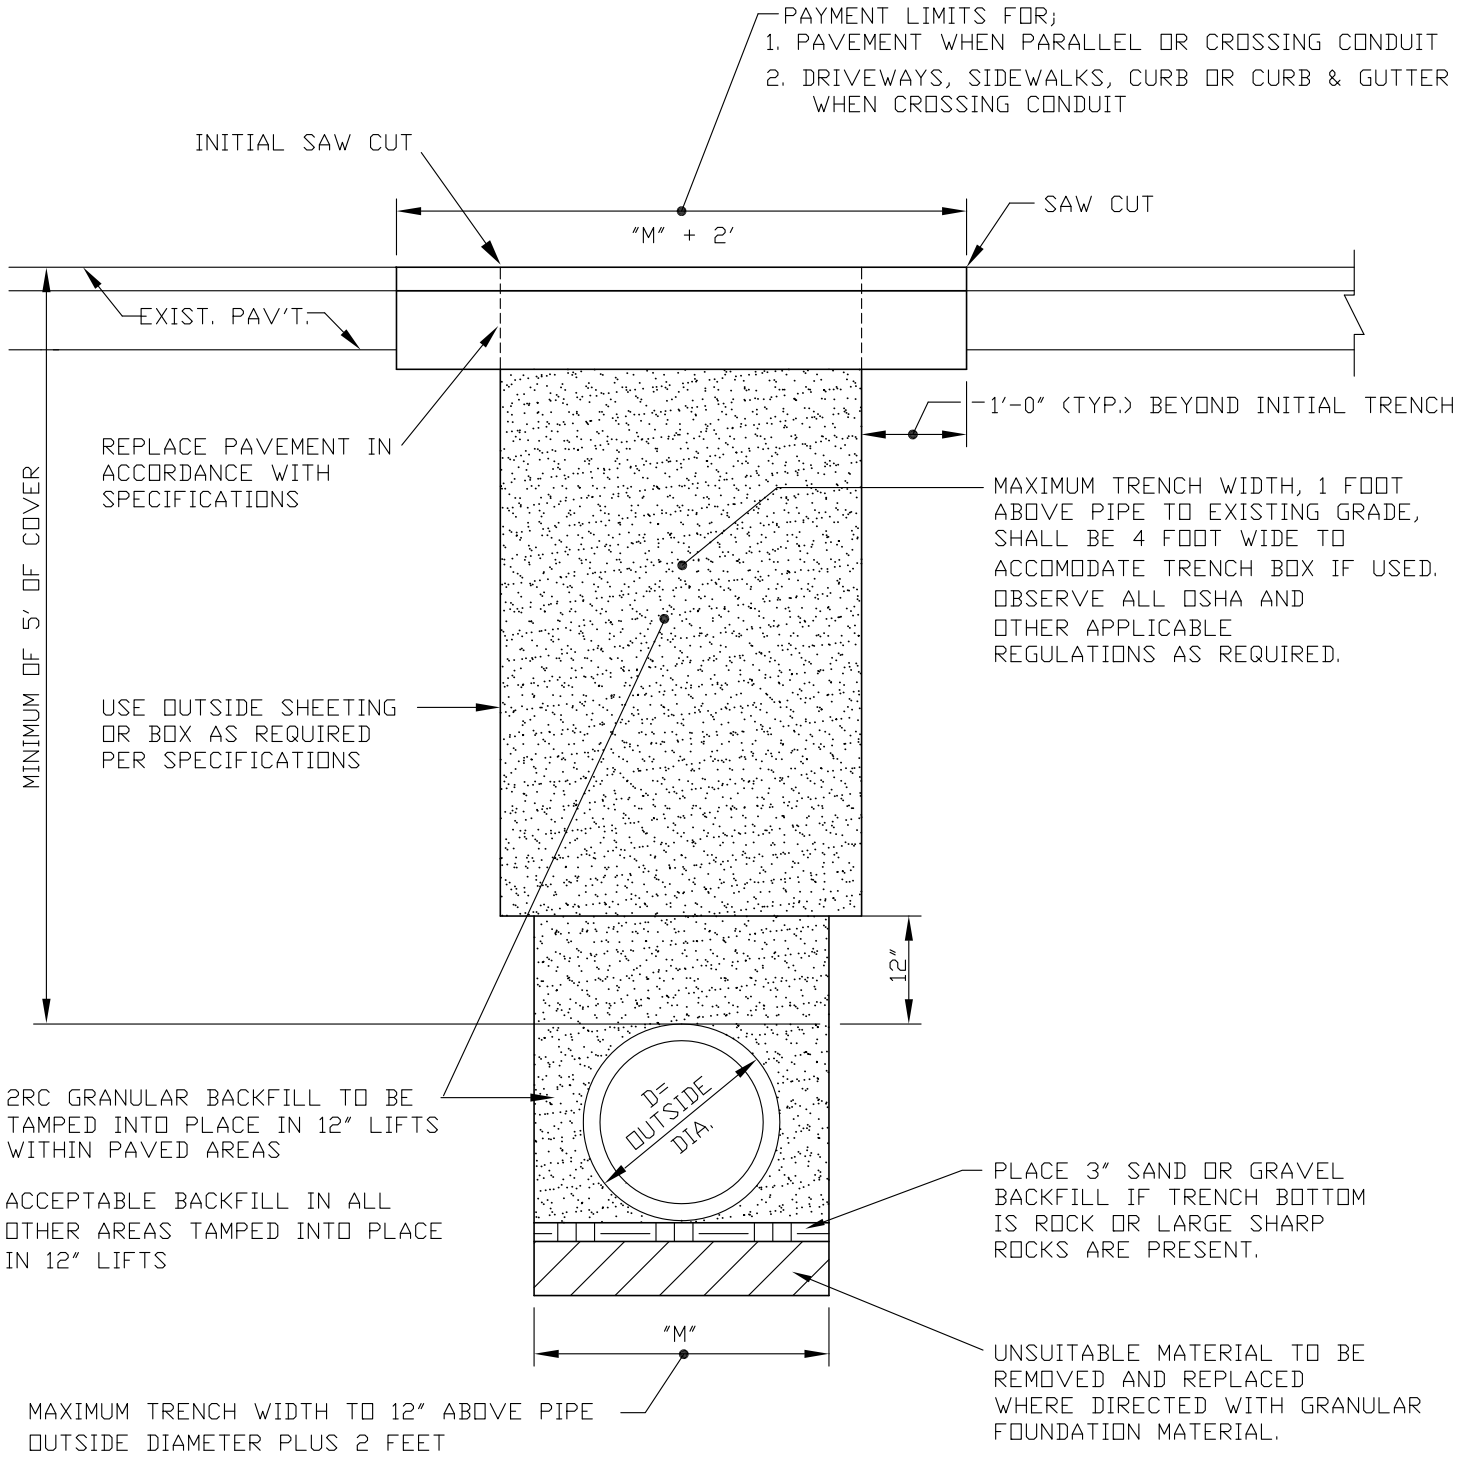

STANDARD JAN. 27, 2001